1. All dimensions to be checked on site and any discrepancy to be verified with the Store Planner before proceeding with the work.
2. DO NOT SCALE FROM THIS DRAWING.
3. Use this drawing for sales area fixtures and shopfitting. When referencing refrigeration cabinets use the latest CBES drawing. If the CBES drawing does not match this plan, please contact the Store Planner.
4. For all BOH areas please contact the Architect.
5. Exact position of all Bus Stop Signage to be positioned on site to suit the commodity as landed

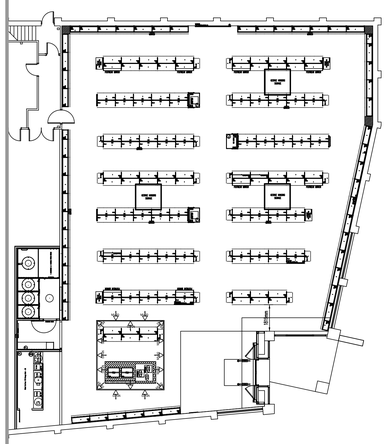

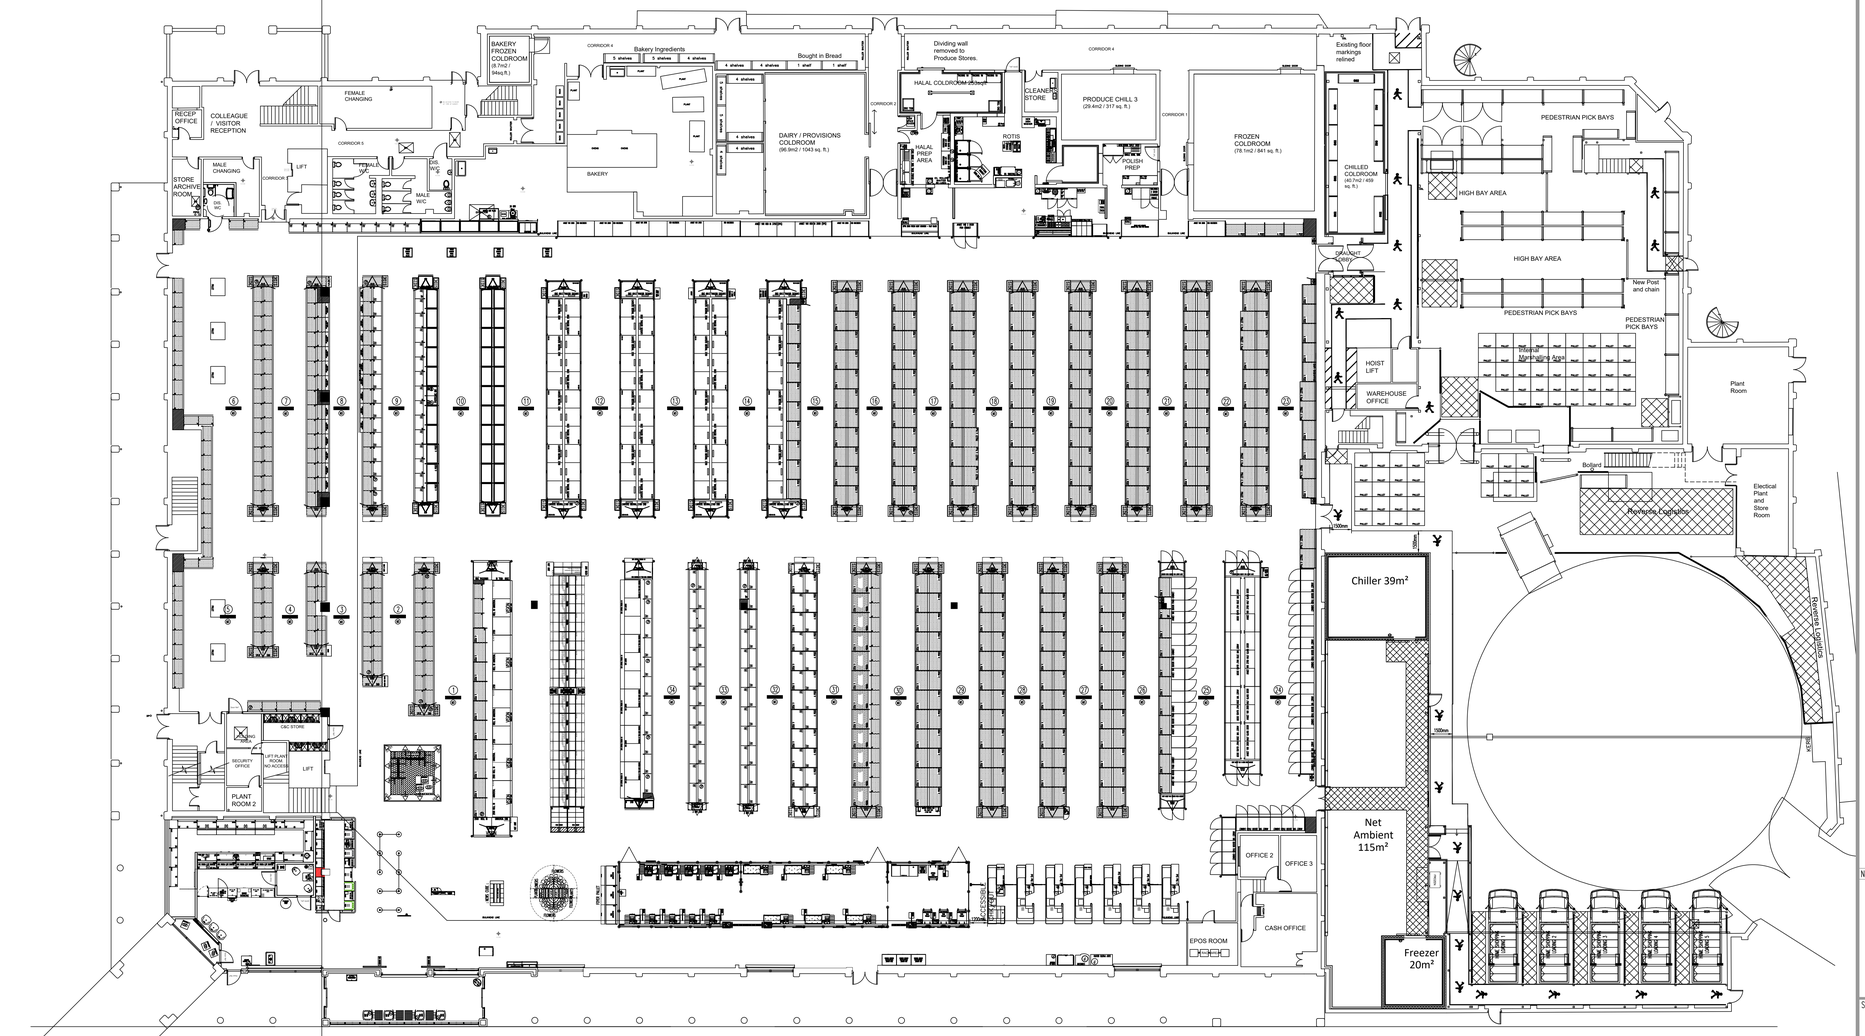

0,0 Building Ref Point: –
Relative to 0,0 X = 20000
Y = 20000

Model Drawings Are Not To Be Moved From These Co-ordinates

Feet	6'	6'6"	7'	7'6"	8'	8'6"	9	9'6"	10'	10'6"	11'	12'	13'	14'	15'	16'
mm	1830	2000	2100	2300	2400	2600	2700	2900	3000	3200	3300	3700	4000	4200	4600	4800

KIT TYPE | BLOCK REFERENCE | QUA

No.	Date	BY	CH'D	COMMENTS

ASDA
Save money. Live Better
PROPERTY
ASDA HOUSE
LS11 5AD.

Store
PETERBOROUGH
West Rivergate Shopping Centre, Viersen Platz, Peterborough, PE1 1ET

Scheme Type
BWS LICENCE APPLICATION

SQFT	REC	AMENDED	EXISTING	ACHIEVE
Food Net	SQFT	SQFT	27498.7958	SQFT
GM Net	SQFT	SQFT	6221.592	SQFT
George Net	SQFT	SQFT	5220.54	SQFT
Optical Net	SQFT	SQFT	620.0064	SQFT
Pharmacy Net	SQFT	SQFT	230.3496	SQFT
Phone Shop Net	SQFT	SQFT	0	SQFT
Net Total	SQFT	SQFT	39791.2788	SQFT
Policy 107	SQFT	SQFT	51550.7384	SQFT
Planning Cap				
Gross Footage		Ratio		

Store Planner	[redacted]
Direct Number	
RCM/Sponsor	RCM / Sponsor @ Asda
SLM	SLM @ Asda
CM	CM @ Asda
PM	PM @ Company
FM	FM @ Company
George Planner	George Planner @ George
Architect	Architect @ Company

Drawing Number SP-GF-BWS-4981 REV 4

Floor
FULL SITE

Issue For
PROPOSED BWS LICENCE

Scale 1:150 @ A0 Date 14/04/2021